


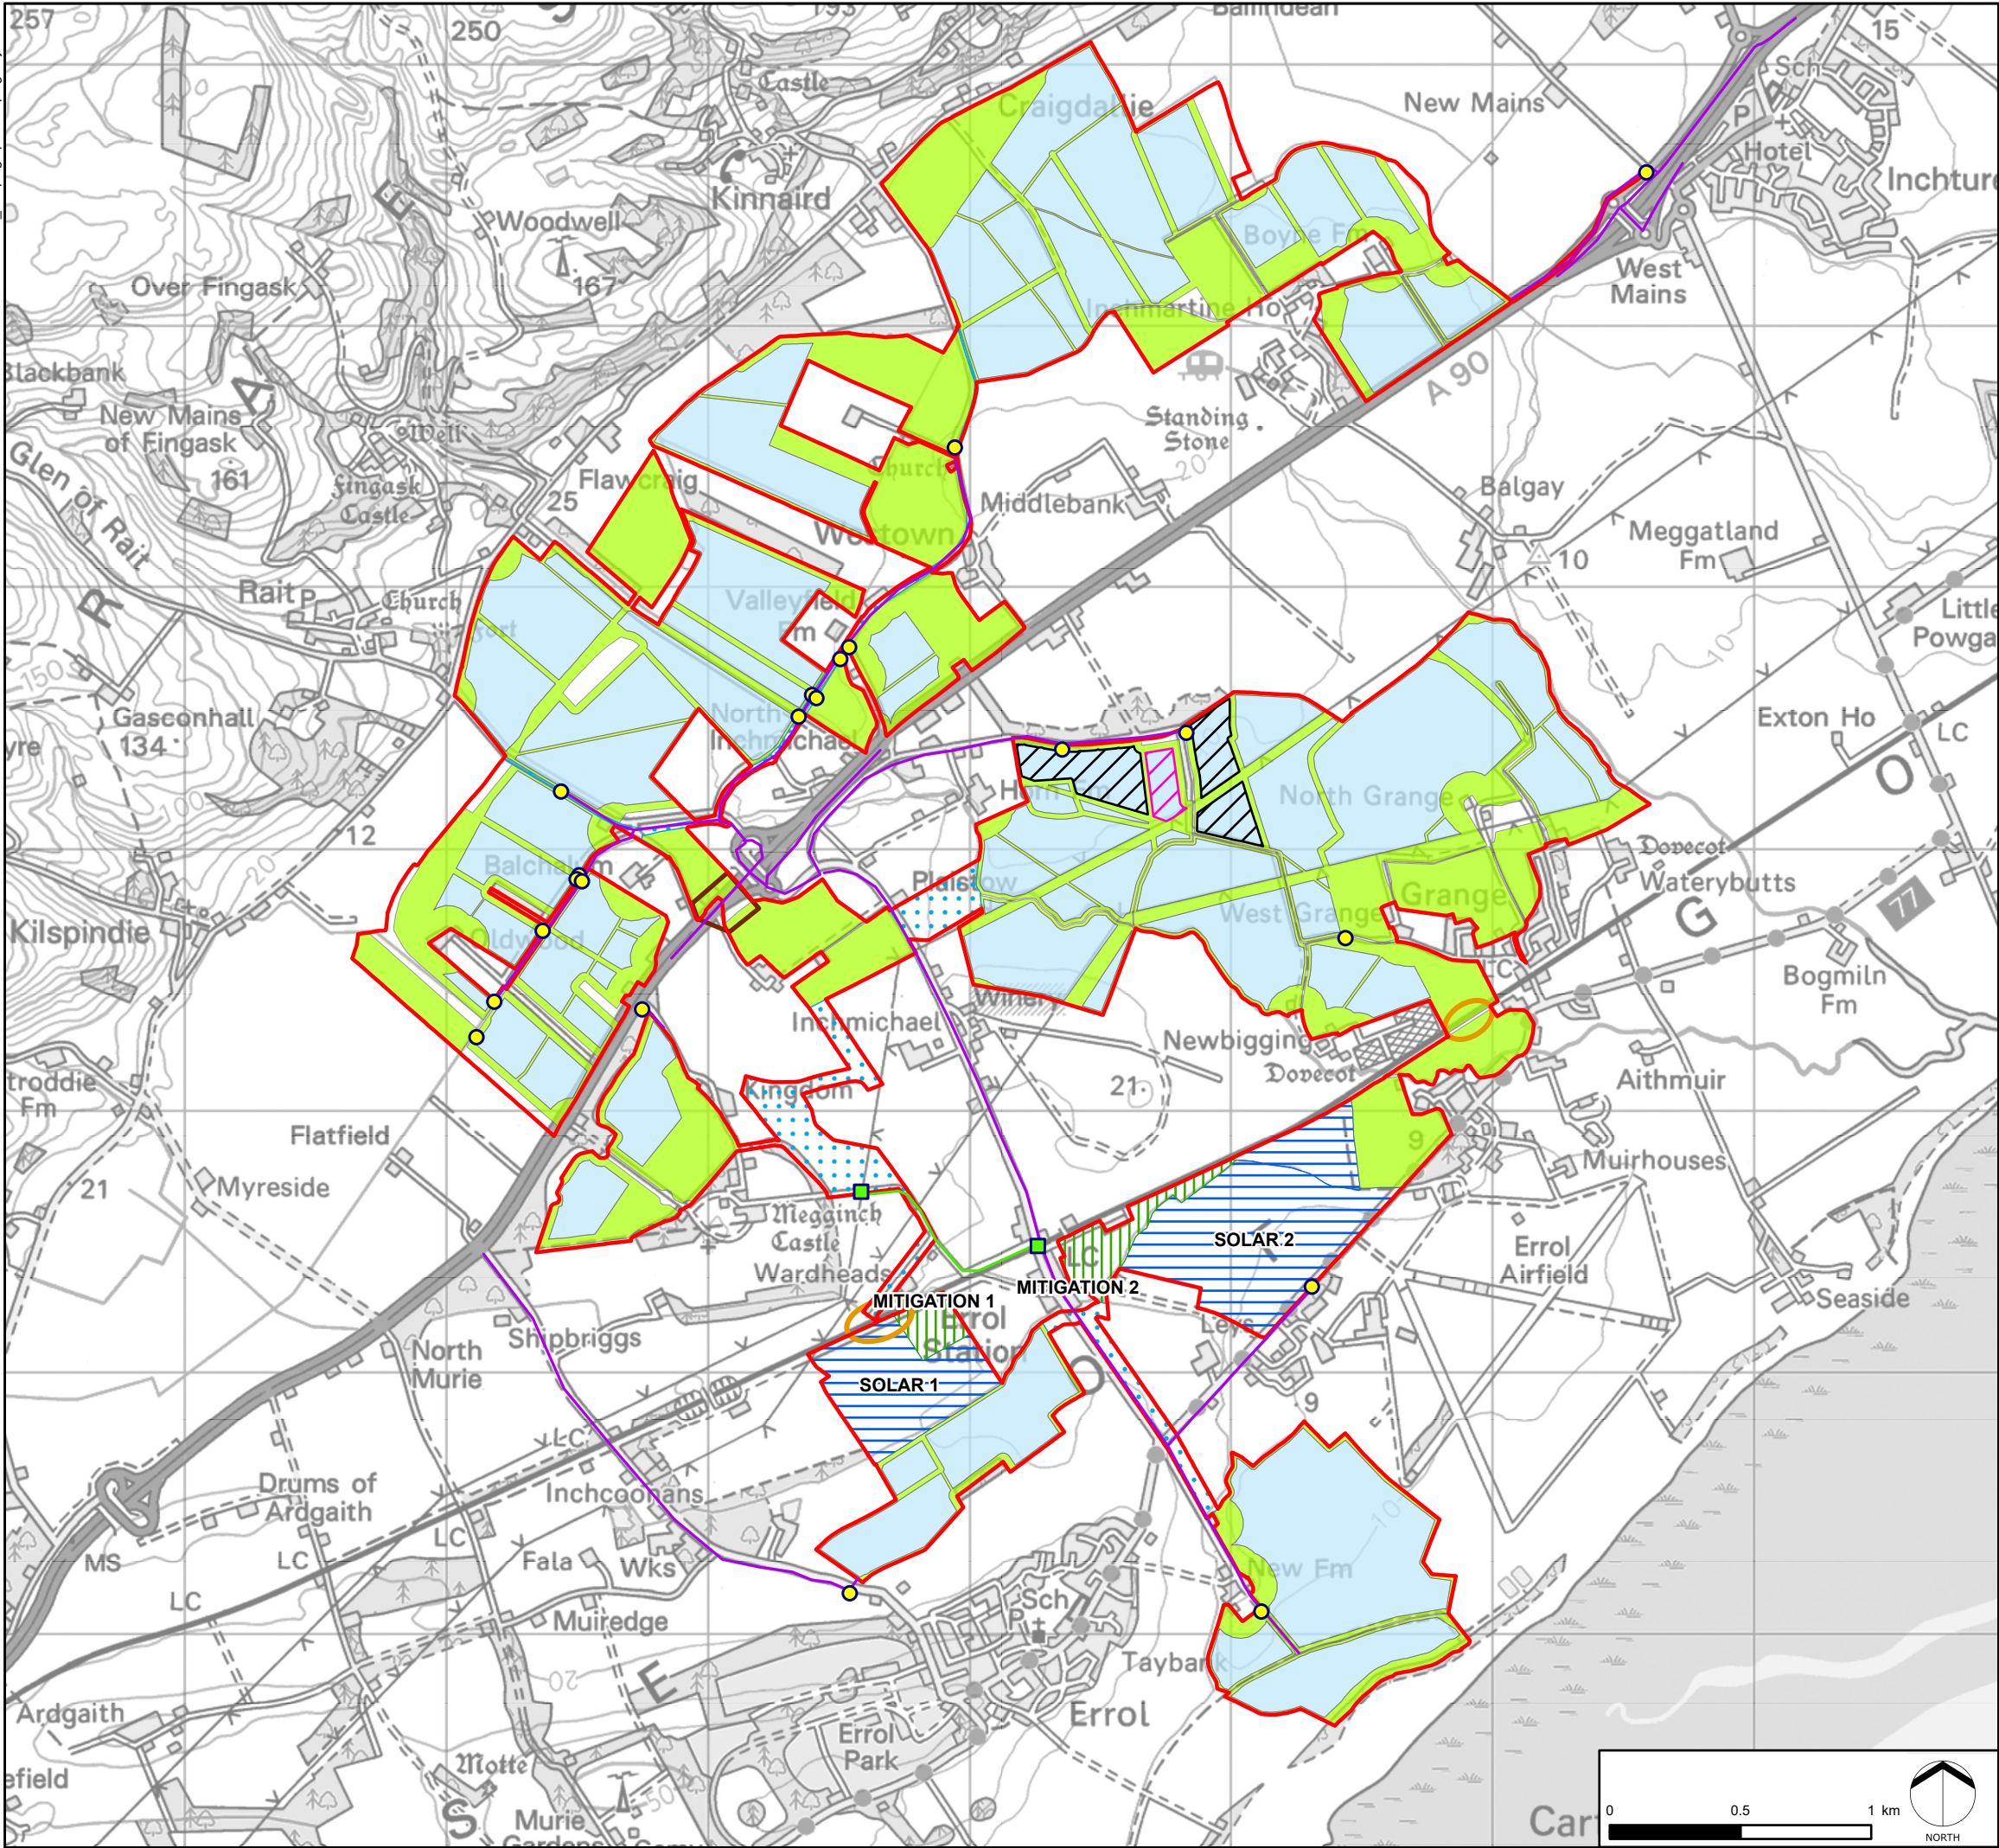

HALFWAY ENERGY PARK

FIGURE 2.2
Scoping Layout

- KEY**
- Proposed Access Point
 - Proposed Alternative Access Point
 - Proposed Primary Access Route
 - Proposed Alternative Access Route
 - Site Boundary
 - A90 Crossing Search Area (underground cable route directional drilling)
 - Railway Crossing Search Area (underground cable route directional drilling)
 - Potential Alternative Option for BESS/Substation
 - Indicative Preferred BESS and Substation Area
 - Indicative Underground Cable Route Corridor
 - Habitat Mitigation and Indicative Cable Route Corridor
 - Indicative PV Area
 - Potential Additional Option for PV
 - Potential Additional Option for Habitat Mitigation and Underground Cable Route