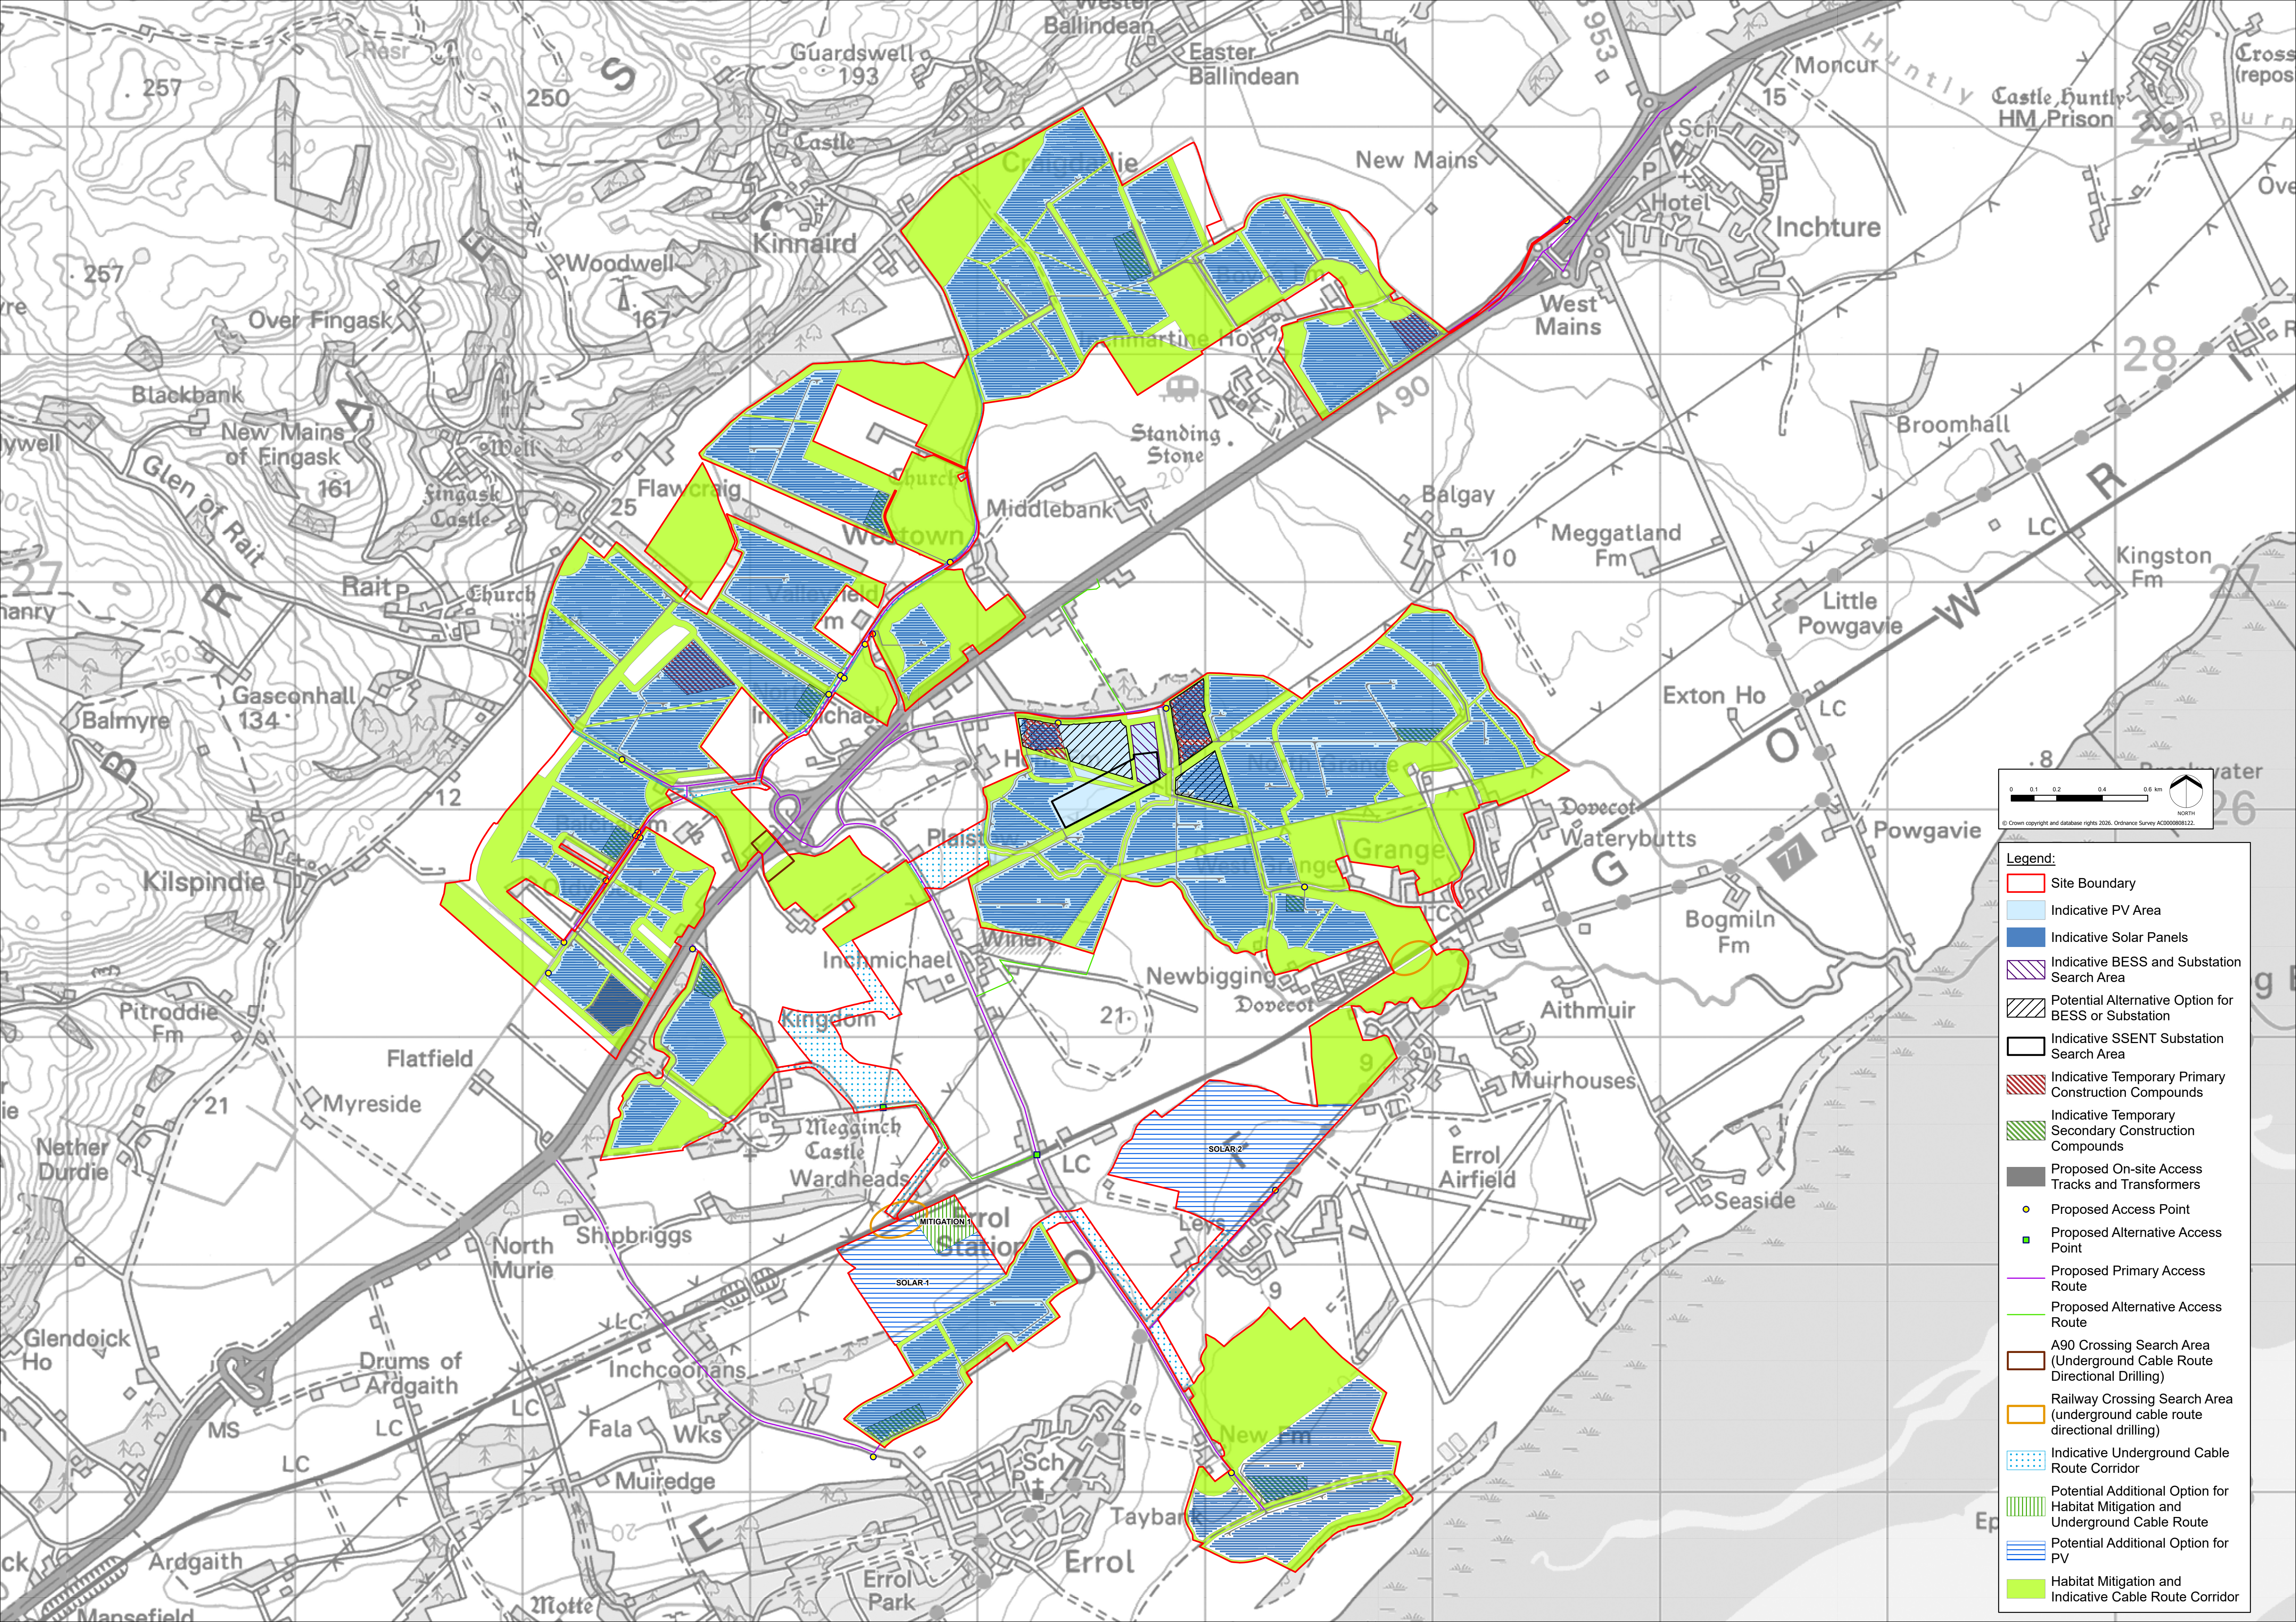


- Legend:**
- Site Boundary
 - Indicative PV Area
 - Indicative Solar Panels
 - Indicative BESS and Substation Search Area
 - Potential Alternative Option for BESS or Substation
 - Indicative SSENT Substation Search Area
 - Indicative Temporary Primary Construction Compounds
 - Indicative Temporary Secondary Construction Compounds
 - Proposed On-site Access Tracks and Transformers
 - Proposed Access Point
 - Proposed Alternative Access Point
 - Proposed Primary Access Route
 - Proposed Alternative Access Route
 - A90 Crossing Search Area (Underground Cable Route Directional Drilling)
 - Railway Crossing Search Area (underground cable route directional drilling)
 - Indicative Underground Cable Route Corridor
 - Potential Additional Option for Habitat Mitigation and Underground Cable Route
 - Potential Additional Option for PV
 - Habitat Mitigation and Indicative Cable Route Corridor